UL - MODULAR PLAY SYSTEMS

Ultra Stainless
PLAY SYSTEMS

Model Name: **UL-US404**

CRS creative RECREATION SOLUTIONS

PHONE (02) 4256 2991 FAX (02) 4256 3991 ADDRESS Unit 1/25 Durgadin Drive Albion Park Rail Nsw 2527 EMAIL info@crs.net.au WEB www.crs.net.au

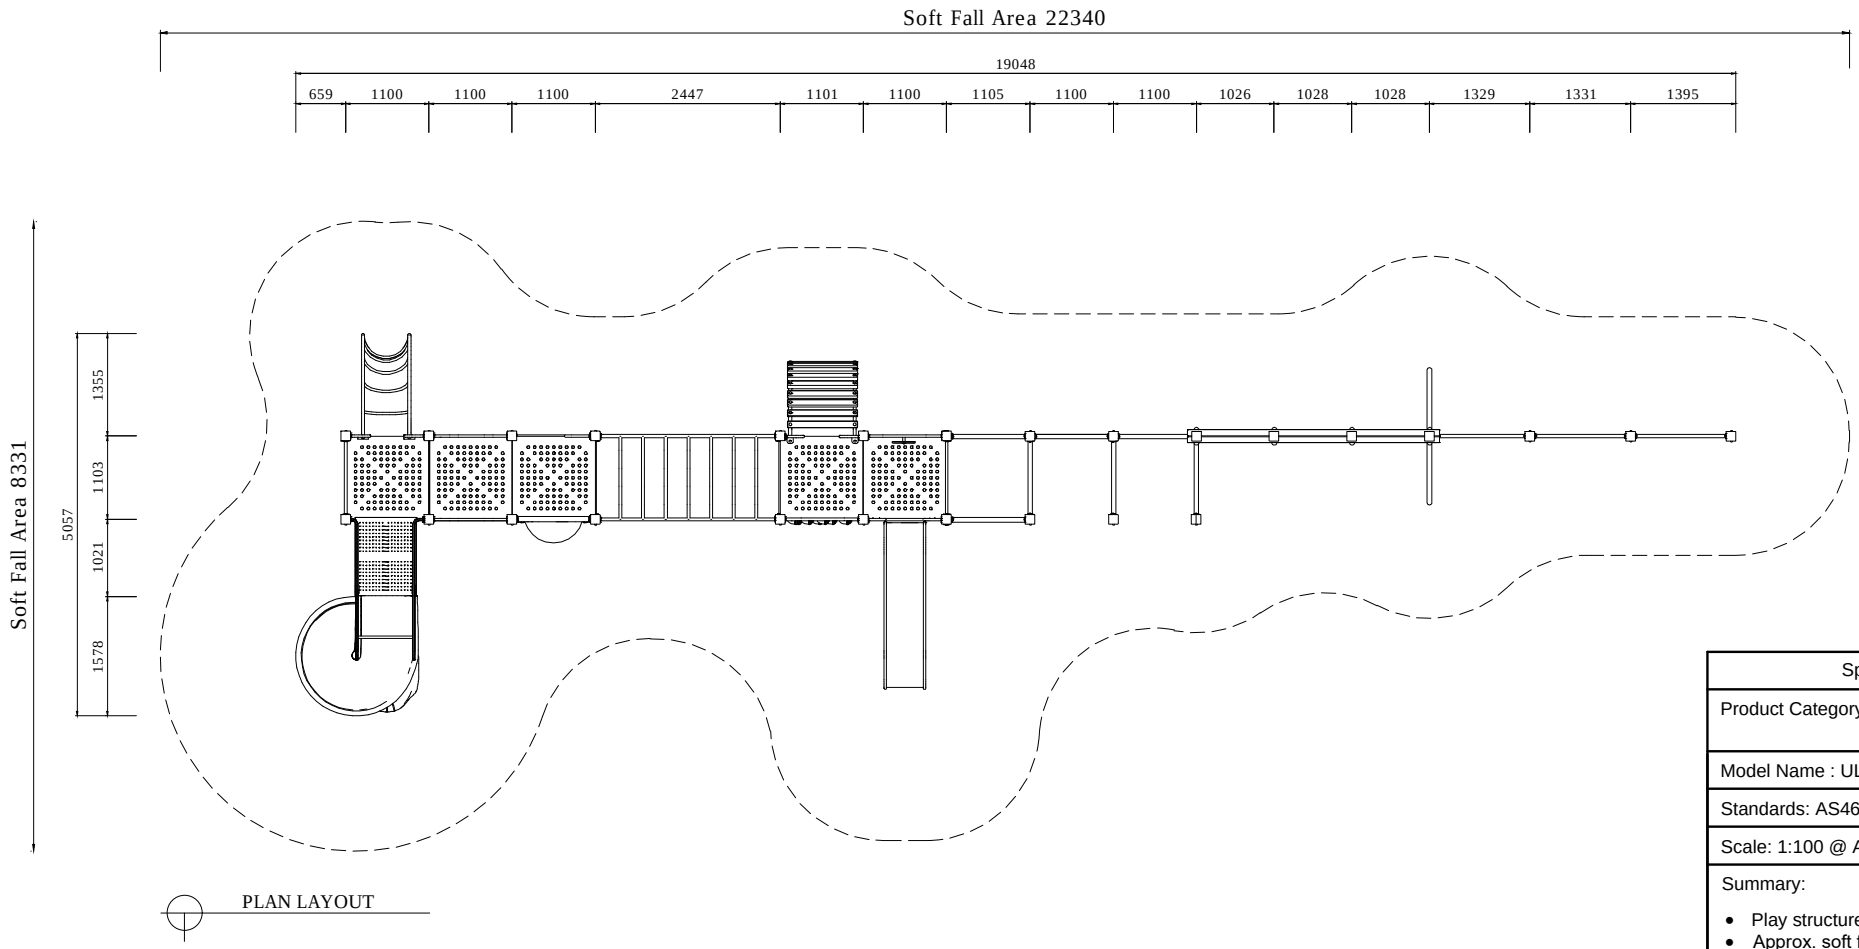

PLAN LAYOUT

Specification
Product Category : Ultra Stainless Play Systems
Model Name : UL-US404
Standards: AS4685 Parts1-6 & 11 - 2014
Scale: 1:100 @ A4

Summary:

- Play structure size : 19.1m x 5.1m
- Approx. soft fall area : 113.5m²
- Approx. soft fall size : 22.4m x 8.4m
- Accommodates : 55 to 60 children
- Overall height : 3.3m
- Free height of fall : 1.8m

CRS Creative Recreation Solutions PTY LTD
Address: Unit 1/25 Durgadin Drive Albion Park Rail NSW 2527
Phone: (02) 4256 2991 Fax: (02) 4256 3991 E-mail: info@crs.net.au Web: www.crs.net.au

Scale: 1:100

0m 1 5

Note:
- DO NOT mirror, reverse or reflect this design
- DO NOT scale in any way

If in doubt ask one of our friendly staff:
Phone: (02) 4256 2991 E-mail: info@crs.net.au

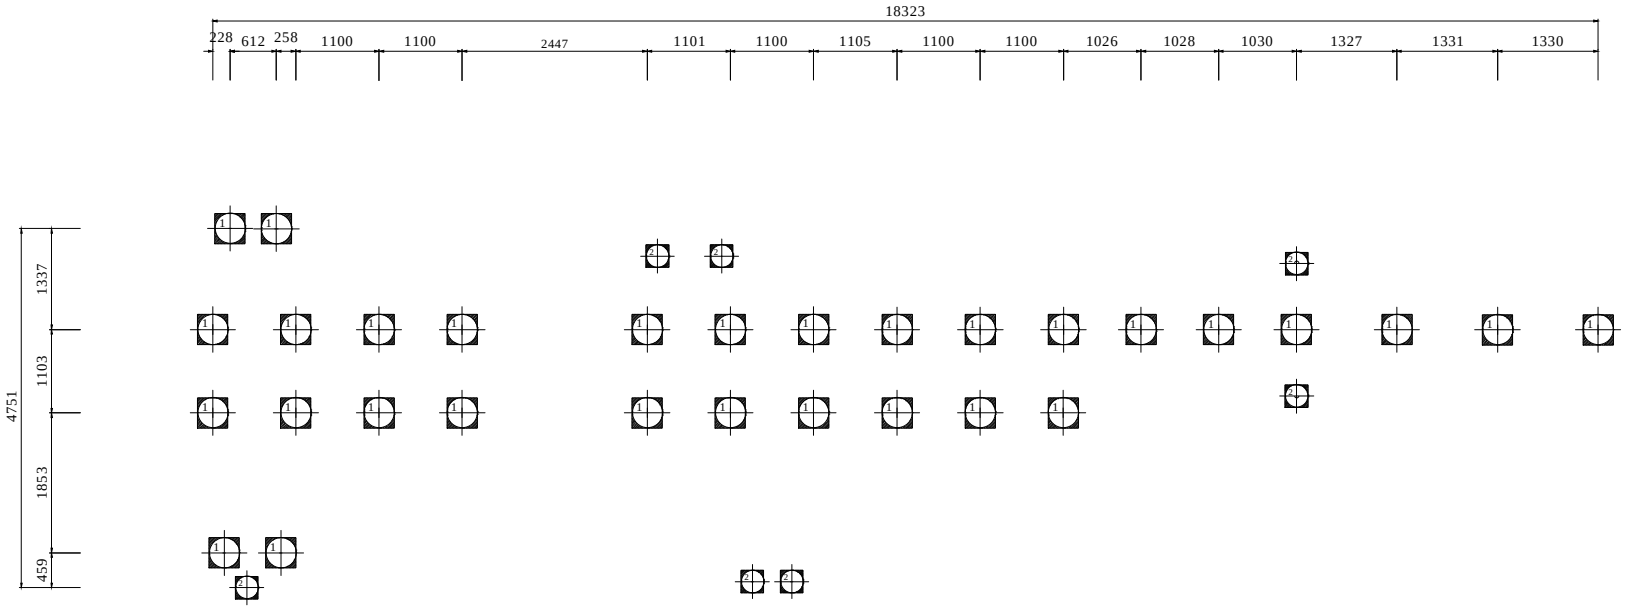

FOOTING LAYOUT

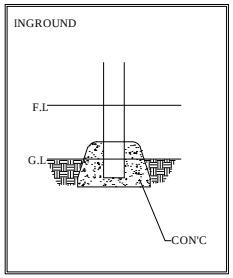

Scale : NTS

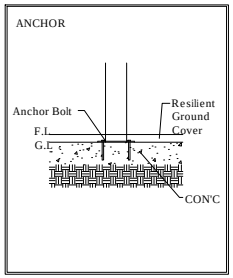

Scale : NTS

TYPICAL FOOTING DETAILS

Specification
Product Category : Ultra Stainless Play Systems
Model Name : UL-US404
Standards: AS4685 Parts1-6 & 11 - 2014
Scale: 1:100 @ A4

Summary:

- Play structure size : 19.1m x 5.1m
- Approx. soft fall area : 113.5m²
- Approx. soft fall size : 22.4m x 8.4m
- Accommodates : 55 to 60 children
- Overall height : 3.3m
- Free height of fall : 1.8m

CRS Creative Recreation Solutions PTY LTD
Address: Unit 1/25 Durgadin Drive Albion Park Rail NSW 2527
Phone: (02) 4256 2991 Fax: (02) 4256 3991 E-mail: info@crs.net.au Web: www.crs.net.au

Scale: 1:100

0m 1 5

Note:
- DO NOT mirror, reverse or reflect this design
- DO NOT scale in any way

If in doubt ask one of our friendly staff:
Phone: (02) 4256 2991 E-mail: info@crs.net.au

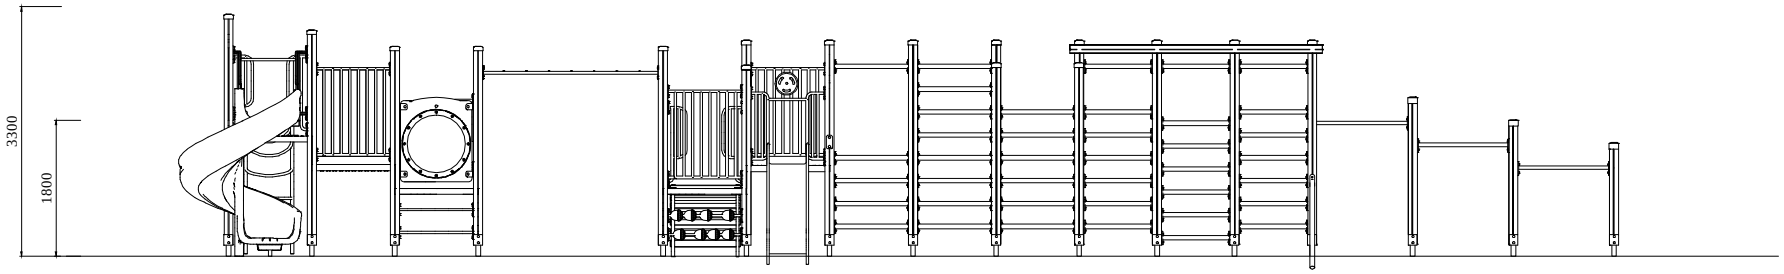

ELEVATION - FRONT

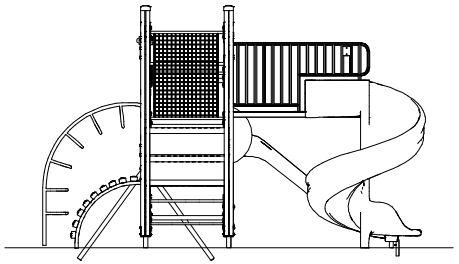

ELEVATION - RIGHT

Specification
Product Category : Ultra Stainless Play Systems
Model Name : UL-US404
Standards: AS4685 Parts1-6 & 11 - 2014
Scale: 1:100 @ A4

Summary:

- Play structure size : 19.1m x 5.1m
- Approx. soft fall area : 113.5m²
- Approx. soft fall size : 22.4m x 8.4m
- Accommodates : 55 to 60 children
- Overall height : 3.3m
- Free height of fall : 1.8m

CRS Creative Recreation Solutions PTY LTD
Address: Unit 1/25 Durgadin Drive Albion Park Rail NSW 2527
Phone: (02) 4256 2991 Fax: (02) 4256 3991 E-mail: info@crs.net.au Web: www.crs.net.au

Scale: 1:100

0m 1 5

Note:
- DO NOT mirror, reverse or reflect this design
- DO NOT scale in any way

If in doubt ask one of our friendly staff:
Phone: (02) 4256 2991 E-mail: info@crs.net.au